DECK OPENINGS

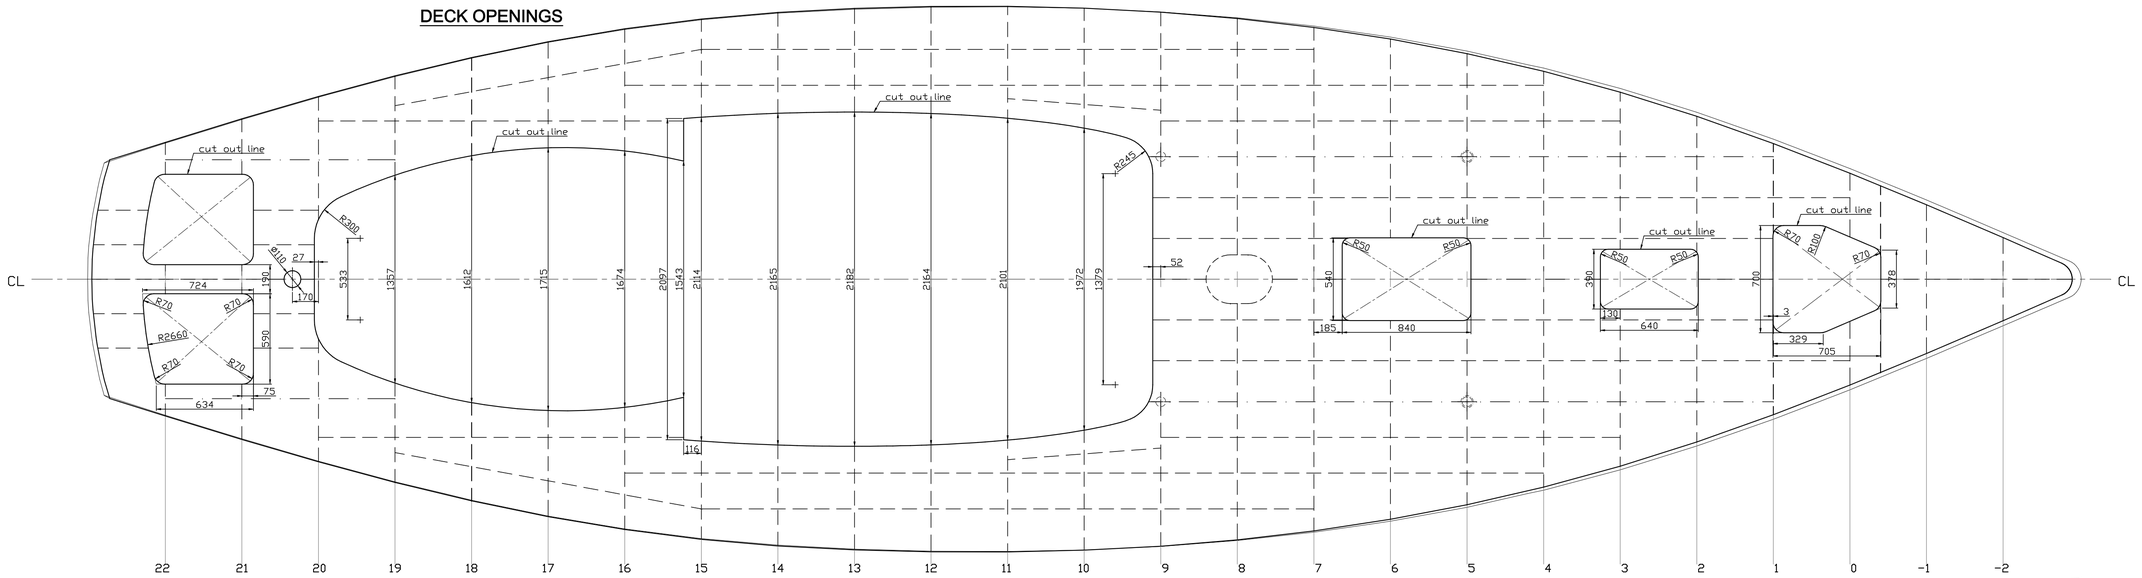

SECTION 780/500/670/800 FROM CL

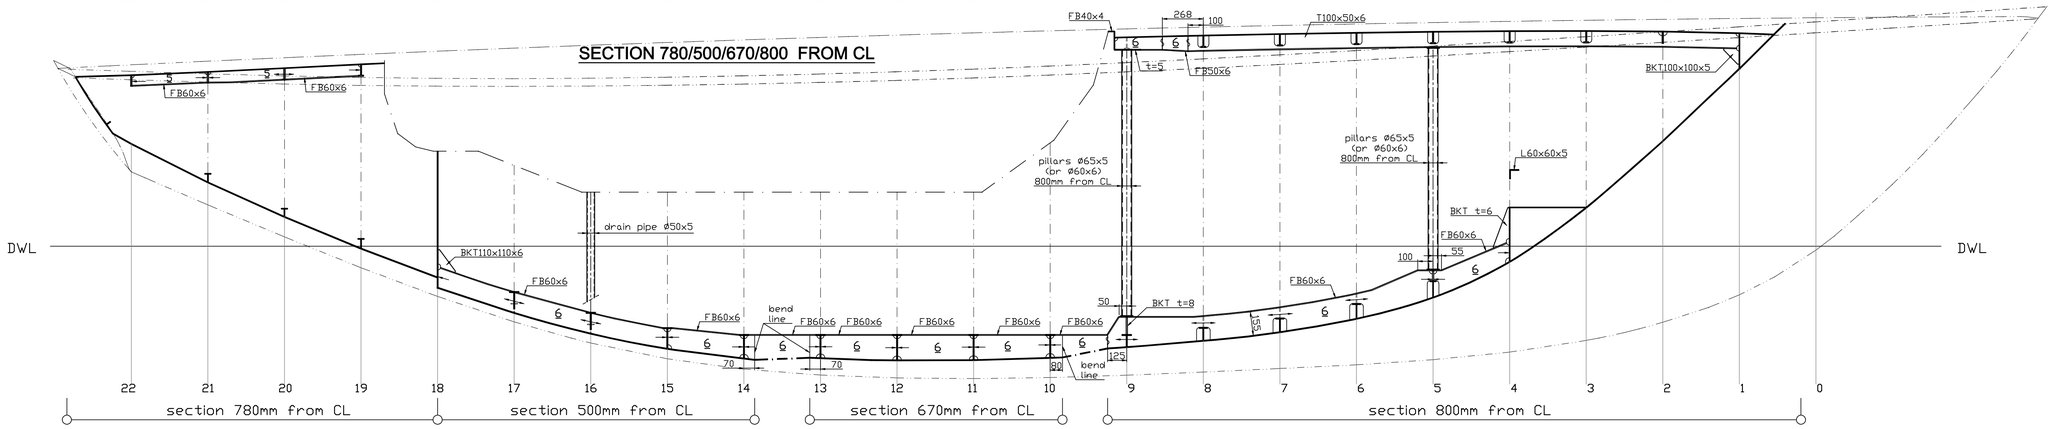

BOTTOM CONSTRUCTION

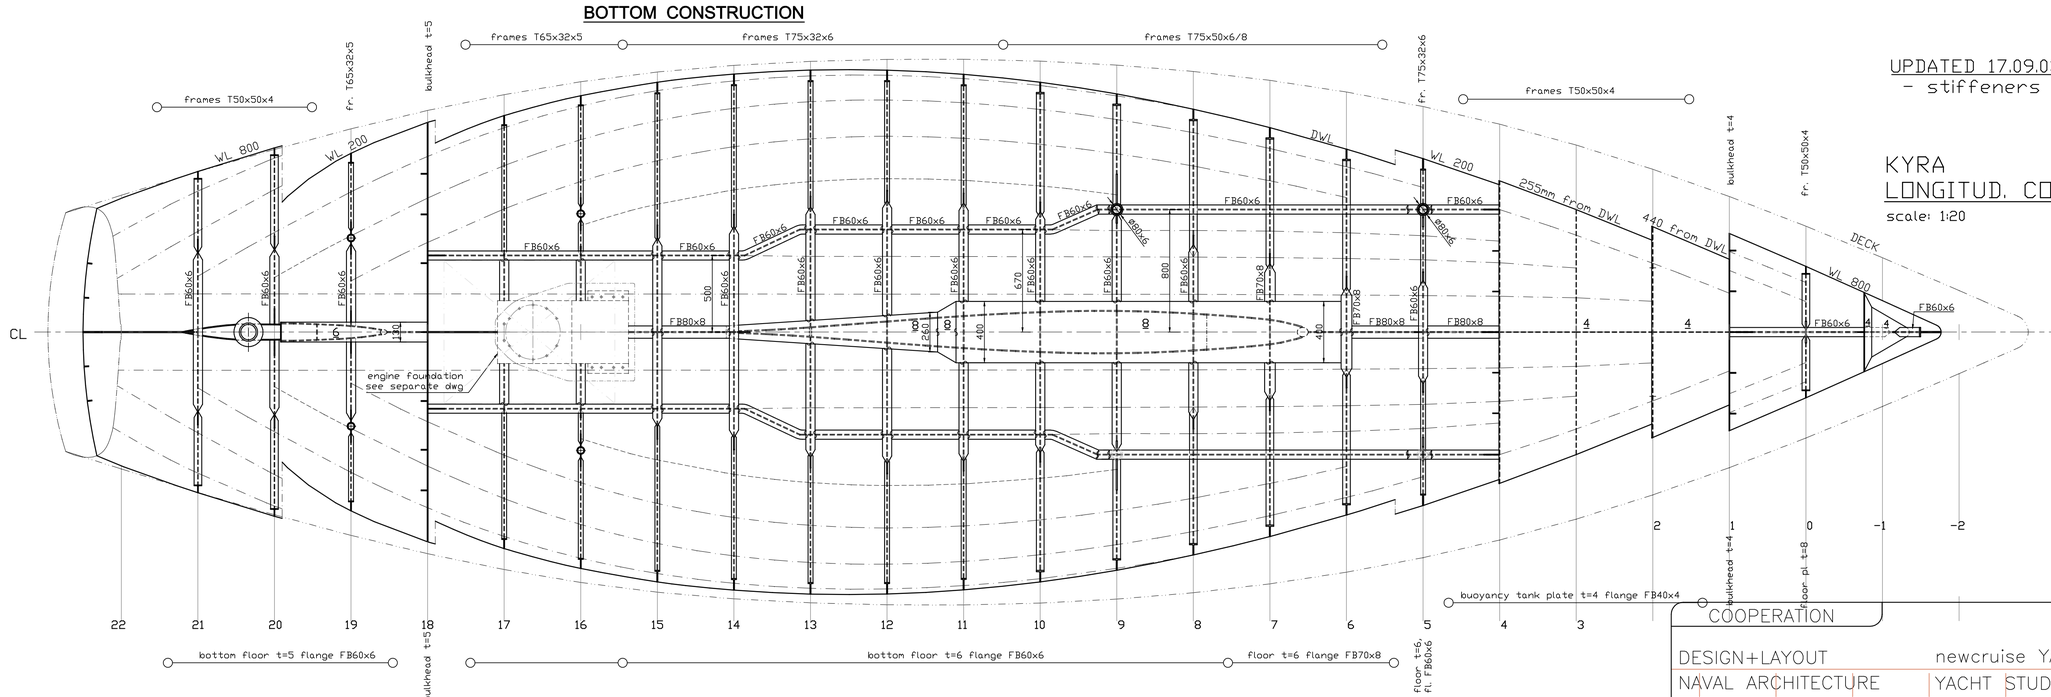

UPDATED 17.09.03
- stiffeners and BKT at fr.4

KYRA
LONGITUD. CONSTR. - plan 2
scale: 1:20

COOPERATION	
DESIGN+LAYOUT	newcruise YACHT PROJECT+DESIGN
NAVAL ARCHITECTURE	YACHT STUDIO STRAWINSKI
© 2003	PROJ. NC 43-70-2003